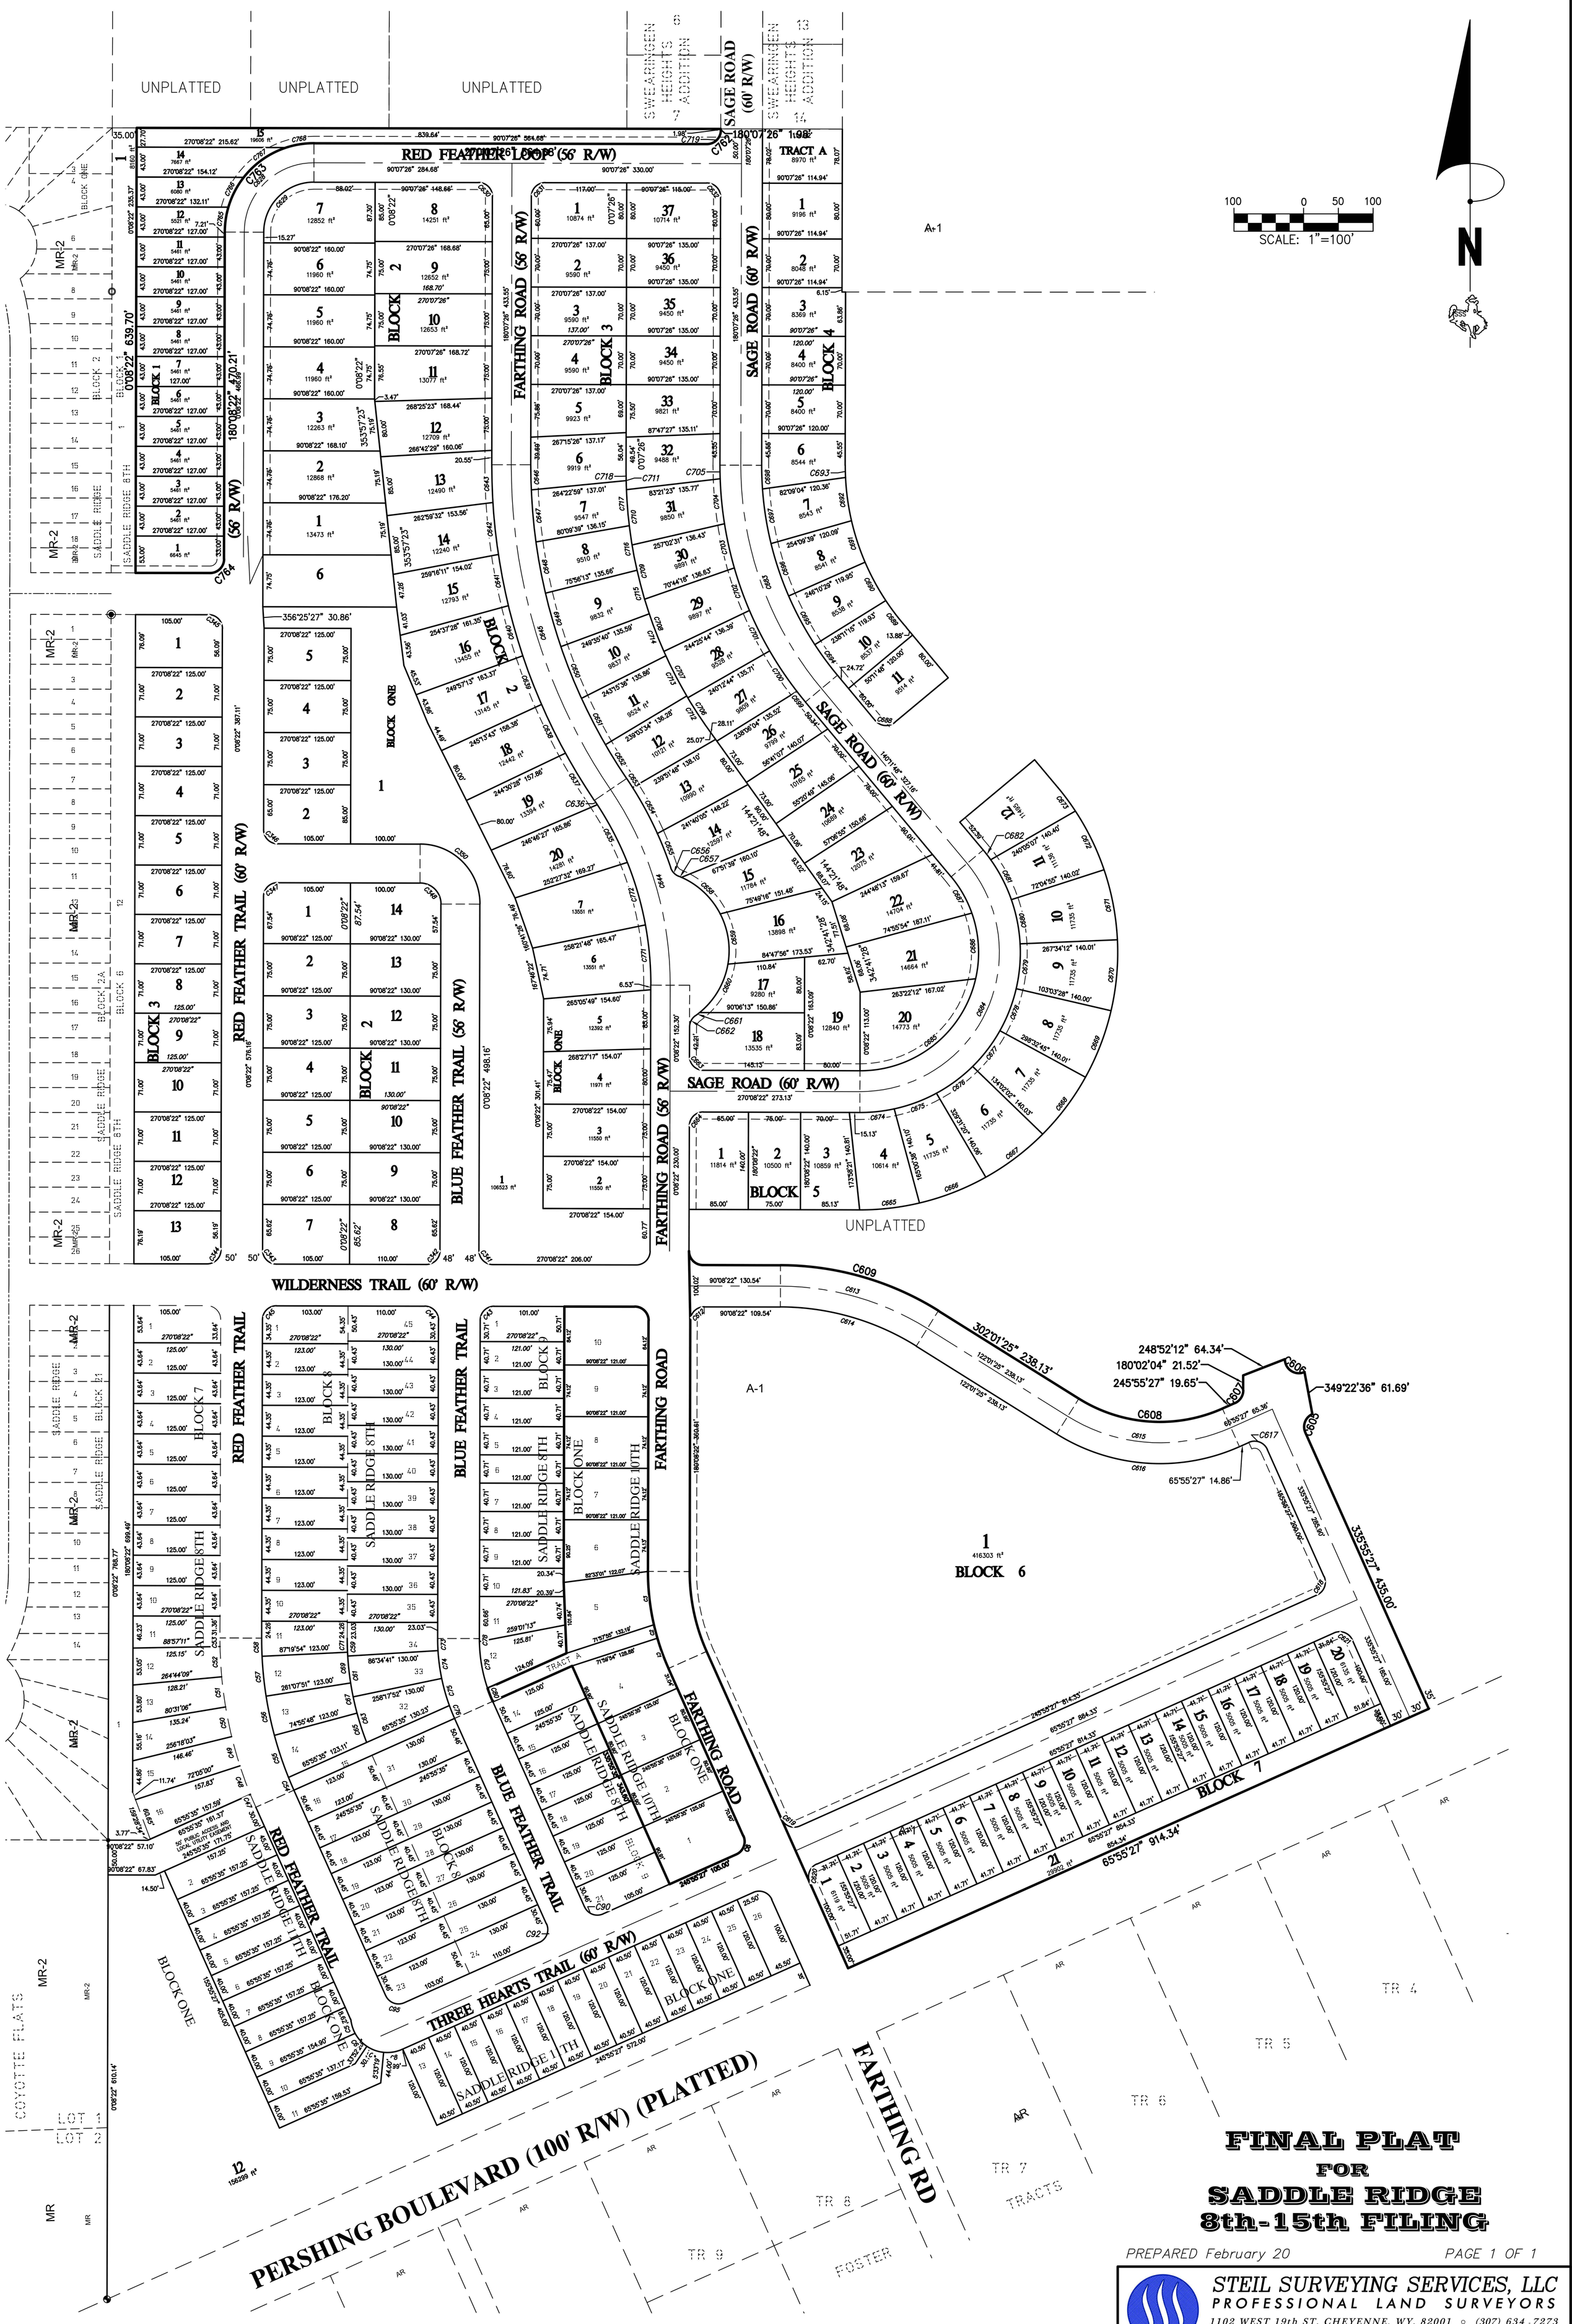

FINAL PLAT
FOR
SADDLE RIDGE 8th-15th FILING

PREPARED February 20

PAGE 1 OF 1

STEIL SURVEYING SERVICES, LLC
PROFESSIONAL LAND SURVEYORS
1102 WEST 19th ST. CHEYENNE, WY. 82001 ○ (307) 634-7273
756 GILCHRIST ST. WHEATLAND, WY. 82201 ○ (307) 322-9789
www.SteilSurvey.com ○ info@SteilSurvey.com

REVISED: 2/5/2020

\\192.168.2.102\EDC\PROJECTS\SADDLE RIDGE (2) FILINGS 8 & UP\SR 15TH FILING\CADD\EXHIBIT\OVERALL\SADDLE RIDGE 8-15 OVERALL EXHIBIT.DWG

© COPYRIGHT 2014 STEIL SURVEYING SERVICES, LLC ALL RIGHTS RESERVED